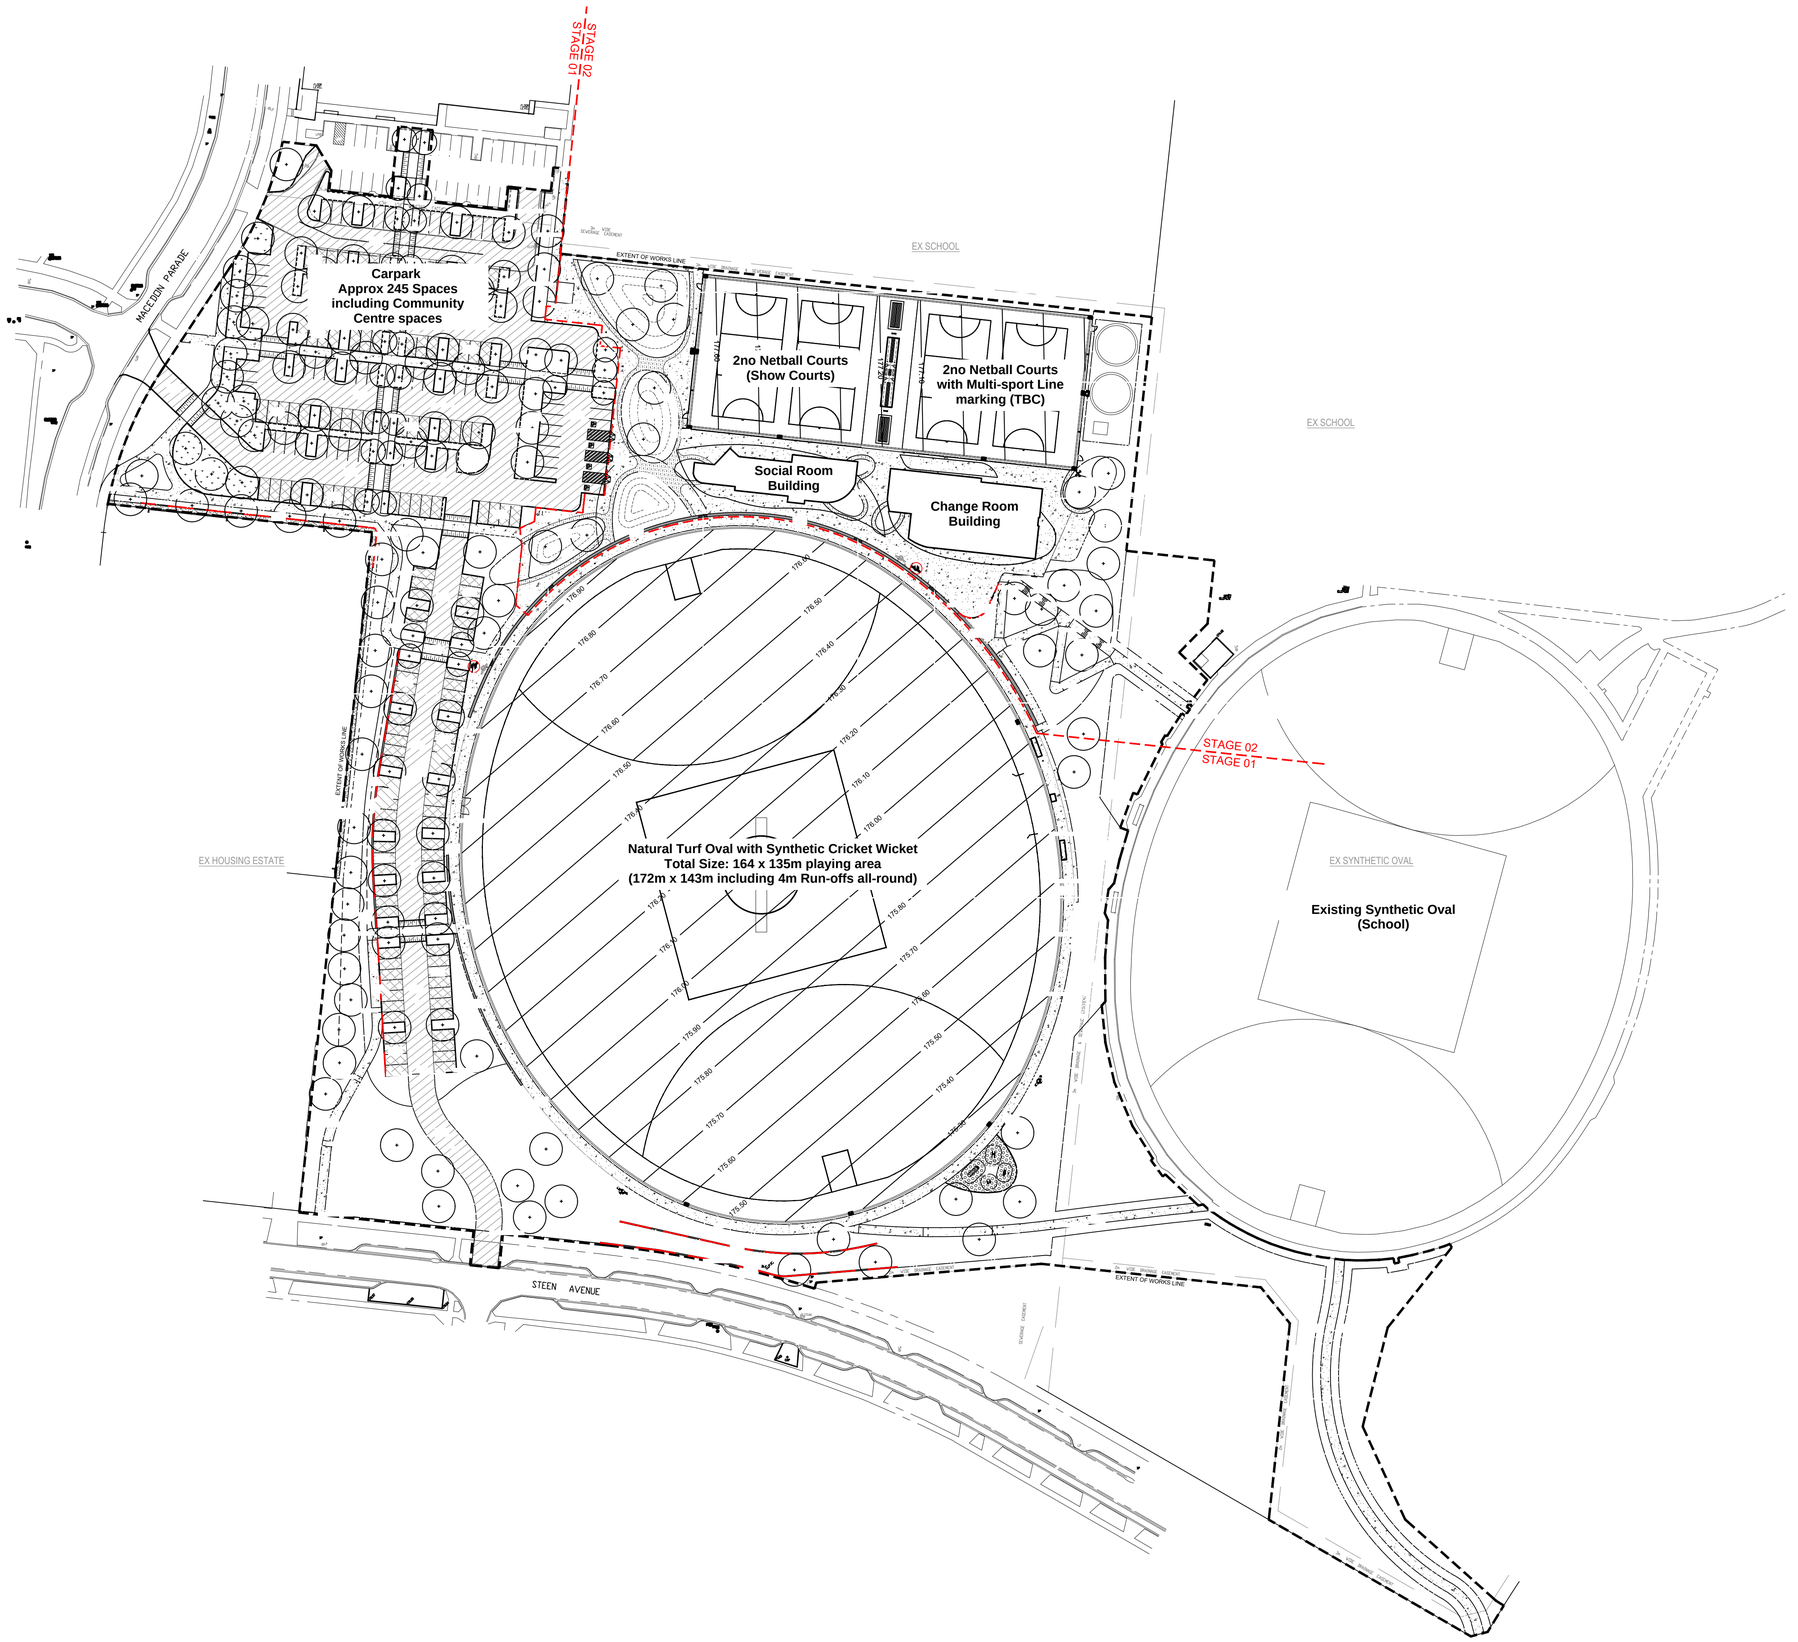


- COPYRIGHT AND INTELLECTUAL PROPERTY RIGHTS -
ENLOCUS RETAINS THE INTELLECTUAL PROPERTY RIGHT IN RELATION TO THE CONTRACT MATERIAL. THE DESIGN AS REPRESENTED BY THE DRAWING SET AND ALL DETAILS, INGENUITY AND INNOVATION REMAIN THE PROPERTY OF ENLOCUS. REFER TO CONTRACT FOR IRREVOCABLE LICENSE GRANTED TO THE CLIENT AND COPYRIGHT ARRANGEMENT. **© ENLOCUS 2022**

DRAWING STATUS:

DESIGN DEVELOPMENT

NOT FOR CONSTRUCTION

REVISION STATUS:

B	Schematic Design - 80%	14.05.25
A	Schematic Design	11.04.25

LANDSCAPE ARCHITECT CONSULTANT:

ENLOCUS
Level 1, 151 St Georges Rd,
Fitzroy North, Victoria 3066
T : 03 9482 2202
W : www.enlocus.com

CONSULTANTS:

NOTES / LEGEND:

SURFACE FINISHES LEGEND:

- PORTLAND GREY CONCRETE. BROOM FINISH
- VEHICULAR ASHPALT WITH CURB AND CHANNEL TO EDGES.
- FEATURE PAVEMENT. EXPOSED AGGREGATE WITH OXIDE.
- VEHICLE LOADED CONCRETE PAVEMENT FOR PEDESTRIAN RAISED WOMBAT CROSSING AS PER COUNCIL STANDARD DETAIL SD 622
- VEHICLE LOADED PERMEABLE PAVEMENT
- OUTDOOR GYM EQUIPMENT
  RUBBER SOFT FALL AREA WITH 150MM WIDE CONCRETE EDGE.
- IRRIGATED GARDEN BED 5 X PLANTS 150MM POTS PER SQM, SUBGRADE PREPARATION, IMPORTED SOIL AND MULCH - REFER TO PLANTING PLAN LD_XXX.
- ROLLED TURF, NON-IRRIGATED. REFER TO DETAILS LD_XXX
- LANDSCAPE MULCH. 75MM ORGANIC "EUCALYPTUS" MULCH, FINE GRADE. REFER TO DETAILS LD401
- CONCRETE SEAT 500X450 WITH TIMBER OR COMPOSITE.
- OVAL PERIMETER RC STEP/PLATS 700W, HEIGHT VARIES.
- RC RETAINING WALL. 200W, HEIGHT VARIES.
- 4X BIKE HOOPS.
- DRINKING FOUNTAIN WITH BOTTLE REFILL TAP AND DOG BOWL.
- 45 LT TREES TRIP STAKED. REFER TO PLANTING PLAN LDXXX AND DETAIL LDXXX_X

CLIENT NAME:

MANTRIC ARCHITECTURE
11/8 Bromham Pl, Richmond VIC 3121

PROJECT NAME:

EDGARS CREEK RESERVE
30 Steen Avenue, Wollert VIC 3750

DRAWING TITLE:

Surface Finishes Plan

SCALE:	1:750	**DATE OF ISSUE:**	14.05.2025
FORMAT / SIZE:	A1	**REFERENCE NO:**	2417
DESIGN REVIEW:	FP	**APPROVAL:**	MF

DRAWING NUMBER: 2417_SD 006

REVISION: B